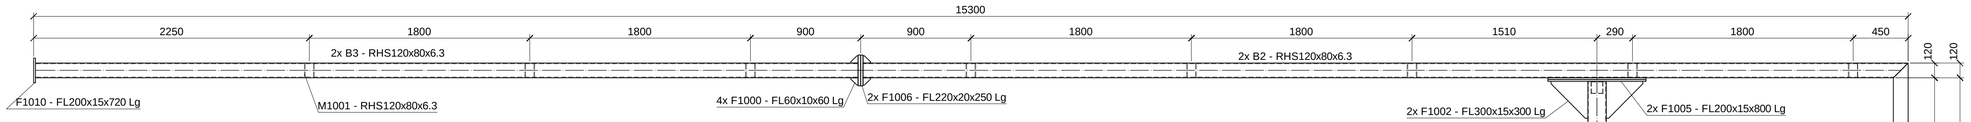

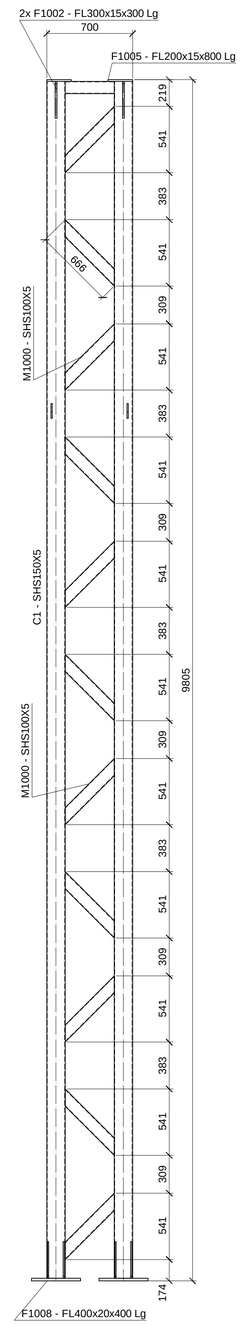

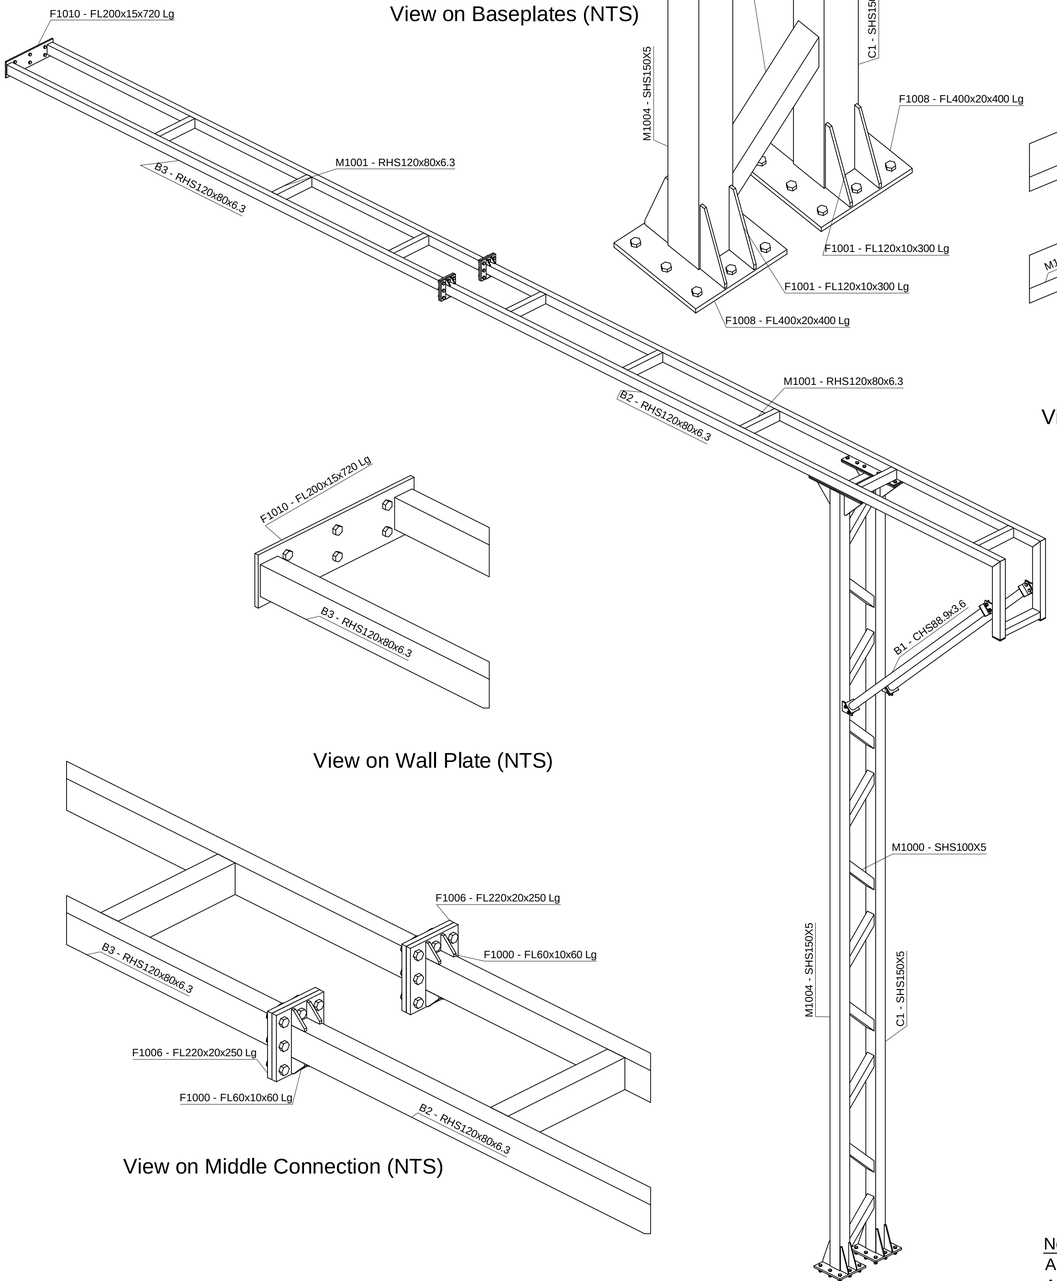

View on Baseplates (NTS)

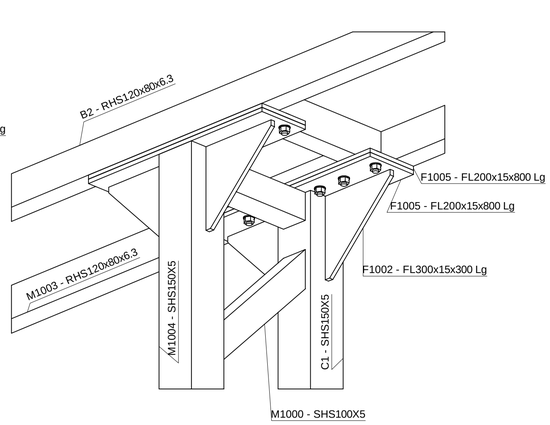

View on Column to Horizontal Connection (NTS)

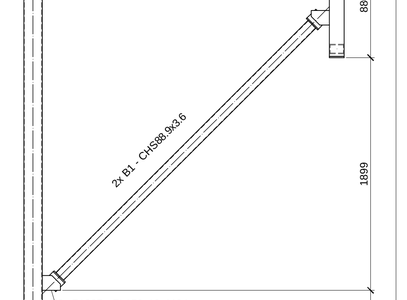

View on Wall Plate (NTS)

View on Middle Connection (NTS)

3D View (NTS)

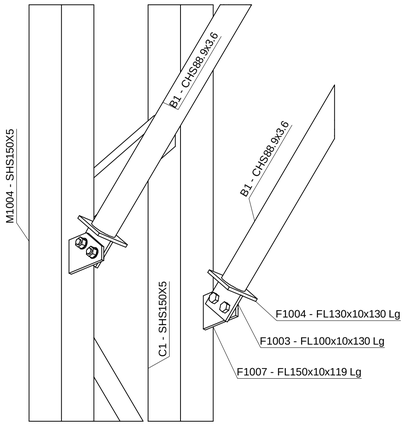

View on Bracing Connection (NTS)

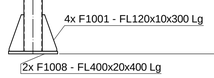

Side View (1:25)

Notes
All welds 6mm fillets
All Bolts 20mm Gr 8.8 Bolts

Connection Plate Scale 1:5

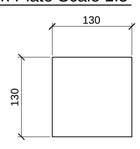

4 No. FL130x10 - Mkd F1004

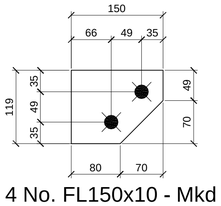

4 No. FL150x10 - Mkd F1007

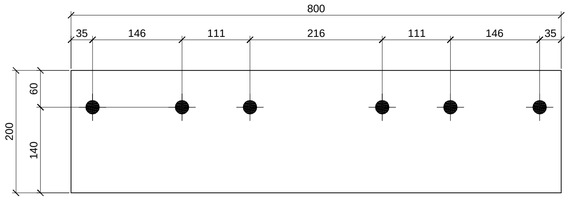

4 No. FL200x15 - Mkd F1005

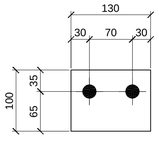

4 No. FL100x10 - Mkd F1003

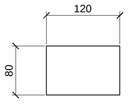

2 No. FL80x10 - Mkd F1009

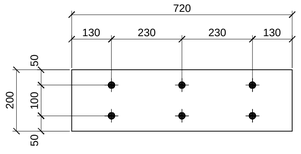

1 No. FL200x15 - Mkd F1010

Connection Plate Scale 1:5

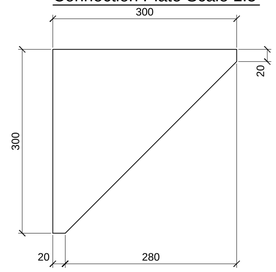

4 No. FL300x15 - Mkd F1002

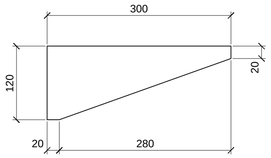

8 No. FL120x10 - Mkd F1001

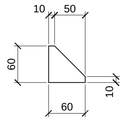

16 No. FL60x10 - Mkd F1000

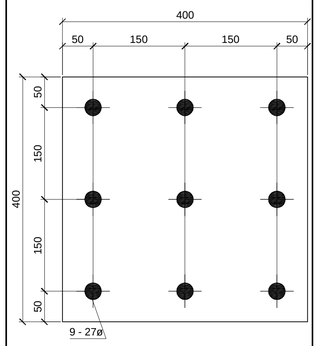

2 No. FL400x20 - Mkd F1008

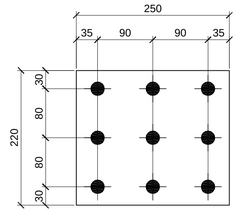

4 No. FL220x20 - Mkd F1006

Index	Date	Description	Author
REVISIONS			

TATE ENGINEERING
107 Comber Road
Killinchy
Newtownards
Co Down
BT23 6PF
Tel: 02897 542476
Fax: 02897 542477
www.tate-engineering.co.uk
info@tate-engineering.co.uk

CLIENT
A Customer Ltd

PROJECT
Flue Support System

DRAWING TITLE
General Arrangements & Connection Plates

DRAWN BY	CHECKED BY	DATE	SCALE
ST		30/11/2007	As Noted

PROJECT No.	DRAWING No.	REV
n/a	[G] - 01	